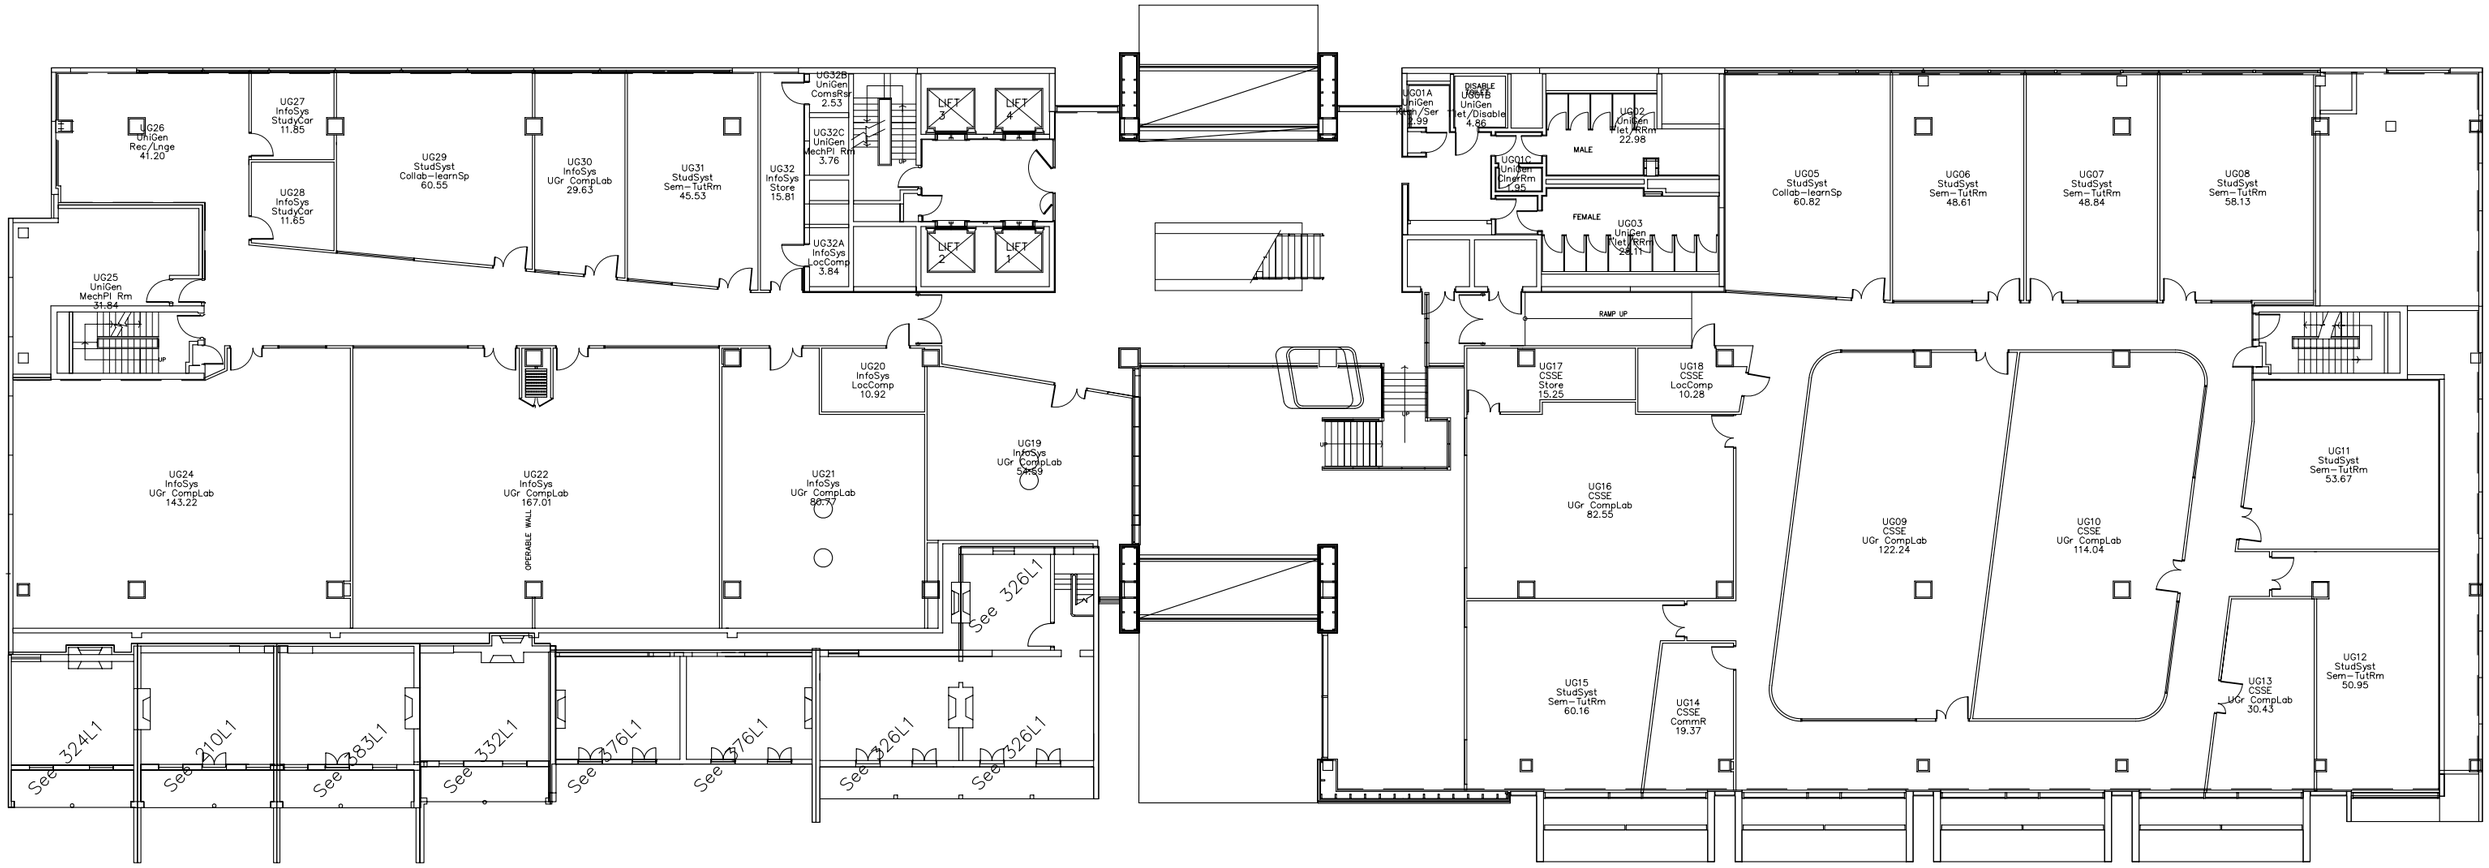

INFORMATION & COMMUNICATION TECHNOLOGY
105UG – UPPER GROUND FLOOR

0 10 20

METRES

PROPERTY AND CAMPUS SERVICES ASSET DATA UNIT	SCALE: N.T.S DATE: 04/09/2007 DRAWN: A.D.U	BUILDING: ICT LEVEL: UPPER GROUND TITLE: AUDIT SPACES	THE UNIVERSITY OF MELBOURNE